2016-6

DRIVEWAY CONSTRUCTION PERMIT APPLICATION
TOWN OF BERRY – DANE COUNTY, WISCONSIN

Applicant: Name: Mike Ballard + Shelly Adler

Current Mailing Address: 315 Arlington Ct

City, State, ZIP: Spring Green WI 53588

Phone Number: 608-574-5544 Email: goodwrenchmb@gmail.com

Specific Site Location / Nearby Roads: 8990 Spring Valley Rd

Parcel #: 0807-174-9821-0

My signature below indicates that:

I have received a copy of the Driveway Ordinance and the Applications Guide, and that

I have attached the information as requested for driveway permits in Section A(2) in the Driveway Permit section of the Applications Guide, and that

I agree to construct the driveway in accordance with Town of Berry Driveway Permit Ordinance 301.1 and to follow the plans and other documents as approved by the town board which become part of this permit, and that

I have paid the application fee of $ 300.00 pd to the town Clerk/Treasurer, and that

I hereby give permission to the Town Board and/or their representative which could be the Plan Commission or other inspector authorized by the town board to enter the property in order to evaluate the site of the proposed driveway and to verify compliance with and/or to enforce the Driveway Ordinance.

Application Signature: [signature] Shelly Adler Date: 9 / 1 / 2016

Board decision: Approve___ Deny___ Date___/___/___

Culvert required in right-of-way Yes___ No___ Size___

Engineering Plan required? Yes___ No___

Additional Requirements? Yes___ if yes see attached requirements No___

Driveway construction must begin by Date___/___/___

Driveway Permit expiration Date___/___/___

Amount of cash bond required: $_____. Any cash bond required must be provided to the Town Clerk/Treasurer before the permit is issued.

Chair Signature:_____ Date___/___/___

Permit issued by: Clerk Signature_____ Date___/___/___

Permit is not valid unless signed by the Applicant, Town Chair and Town Clerk

Final inspection approval by: Signature_____ Date___/___/___

Cash Bond returned $_____ with interest $_____ Date___/___/___

Original Copy – Office Files Copy - Applicant

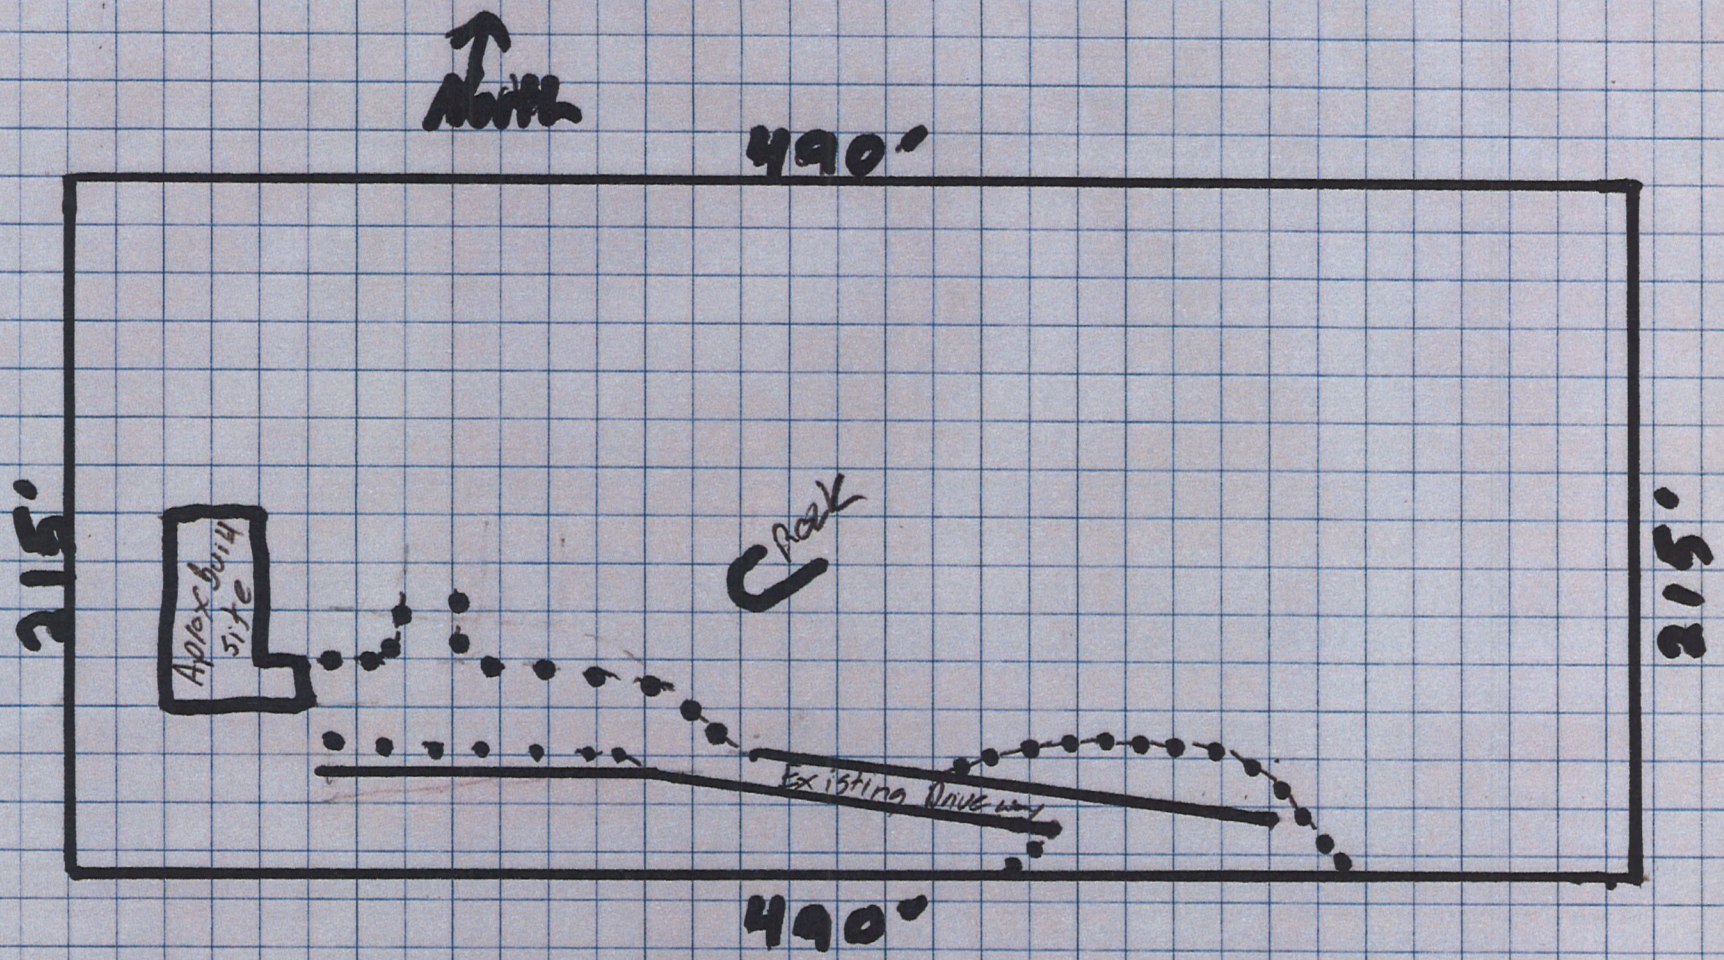

Spring Valley Rd

■: Aprox. 15' ····: Proposed Change

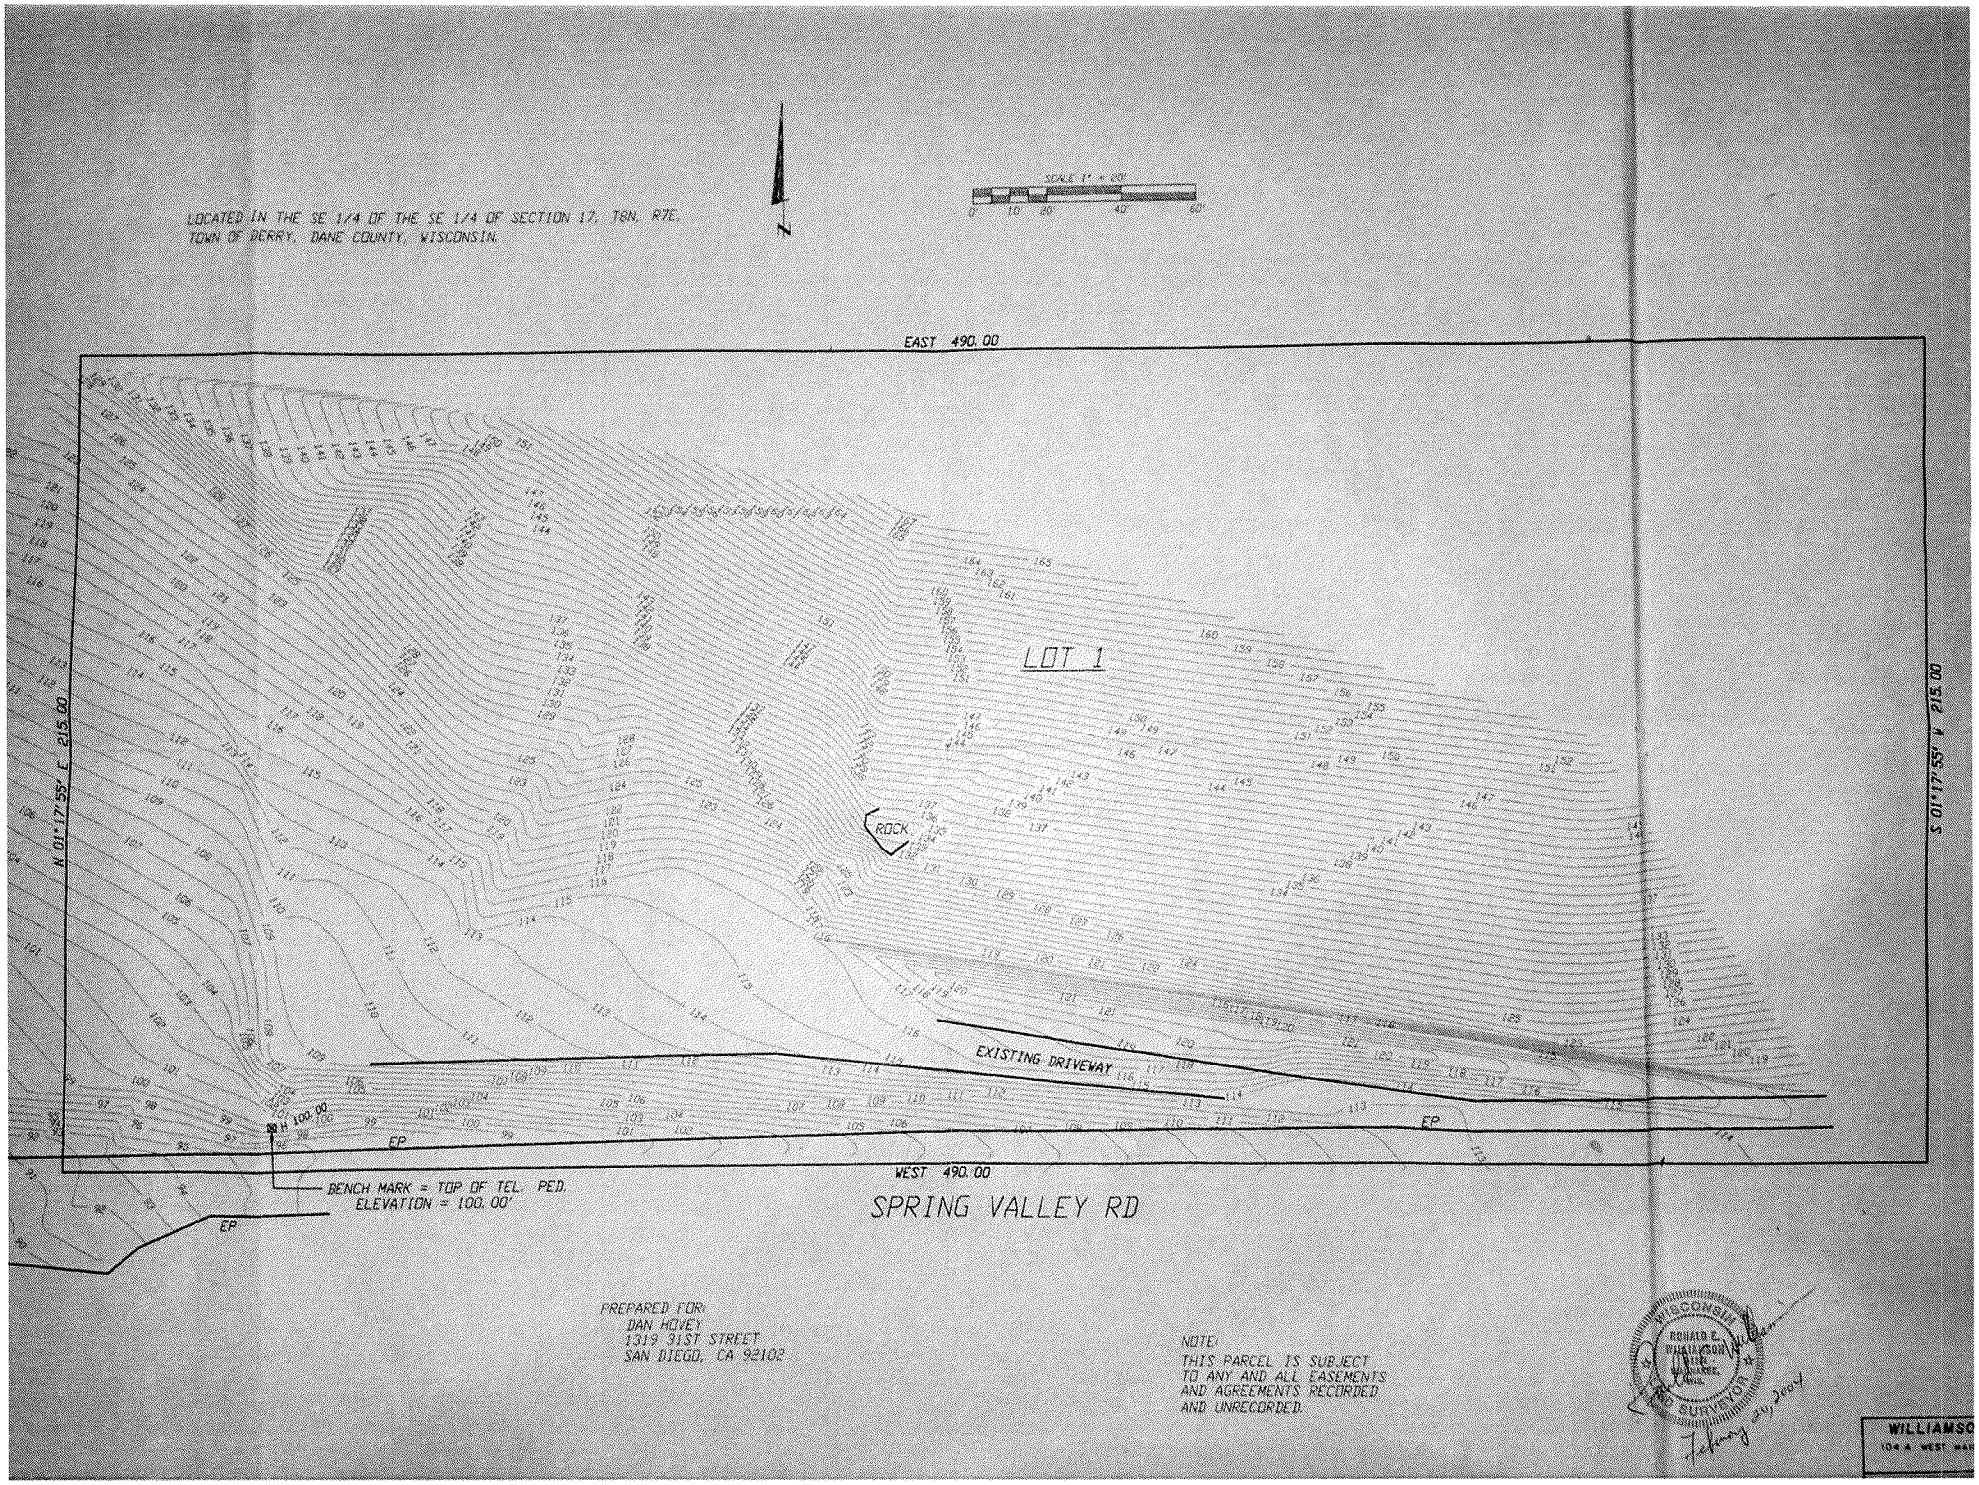
LOCATED IN THE SE 1/4 OF THE SE 1/4 OF SECTION 17, T8N, R7E,
TOWN OF BERRY, DANE COUNTY, WISCONSIN.
SCALE 1" = 20'
0' 10' 20' 40' 60'
N
EAST 490.00
LOT 1
ROCK
N 01°17'55" E 215.00
S 01°17'55" W 215.00
EXISTING DRIVEWAY
EP
H 100.00
WEST 490.00
BENCH MARK = TOP OF TEL. PED.
ELEVATION = 100.00'
SPRING VALLEY RD
PREPARED FOR:
DAN HOVEY
1319 31ST STREET
SAN DIEGO, CA 92102
NOTE:
THIS PARCEL IS SUBJECT
TO ANY AND ALL EASEMENTS
AND AGREEMENTS RECORDED
AND UNRECORDED.
WISCONSIN
RONALD E. WILLIAMSON
LAND SURVEYOR
February 20, 2004
WILLIAMSO